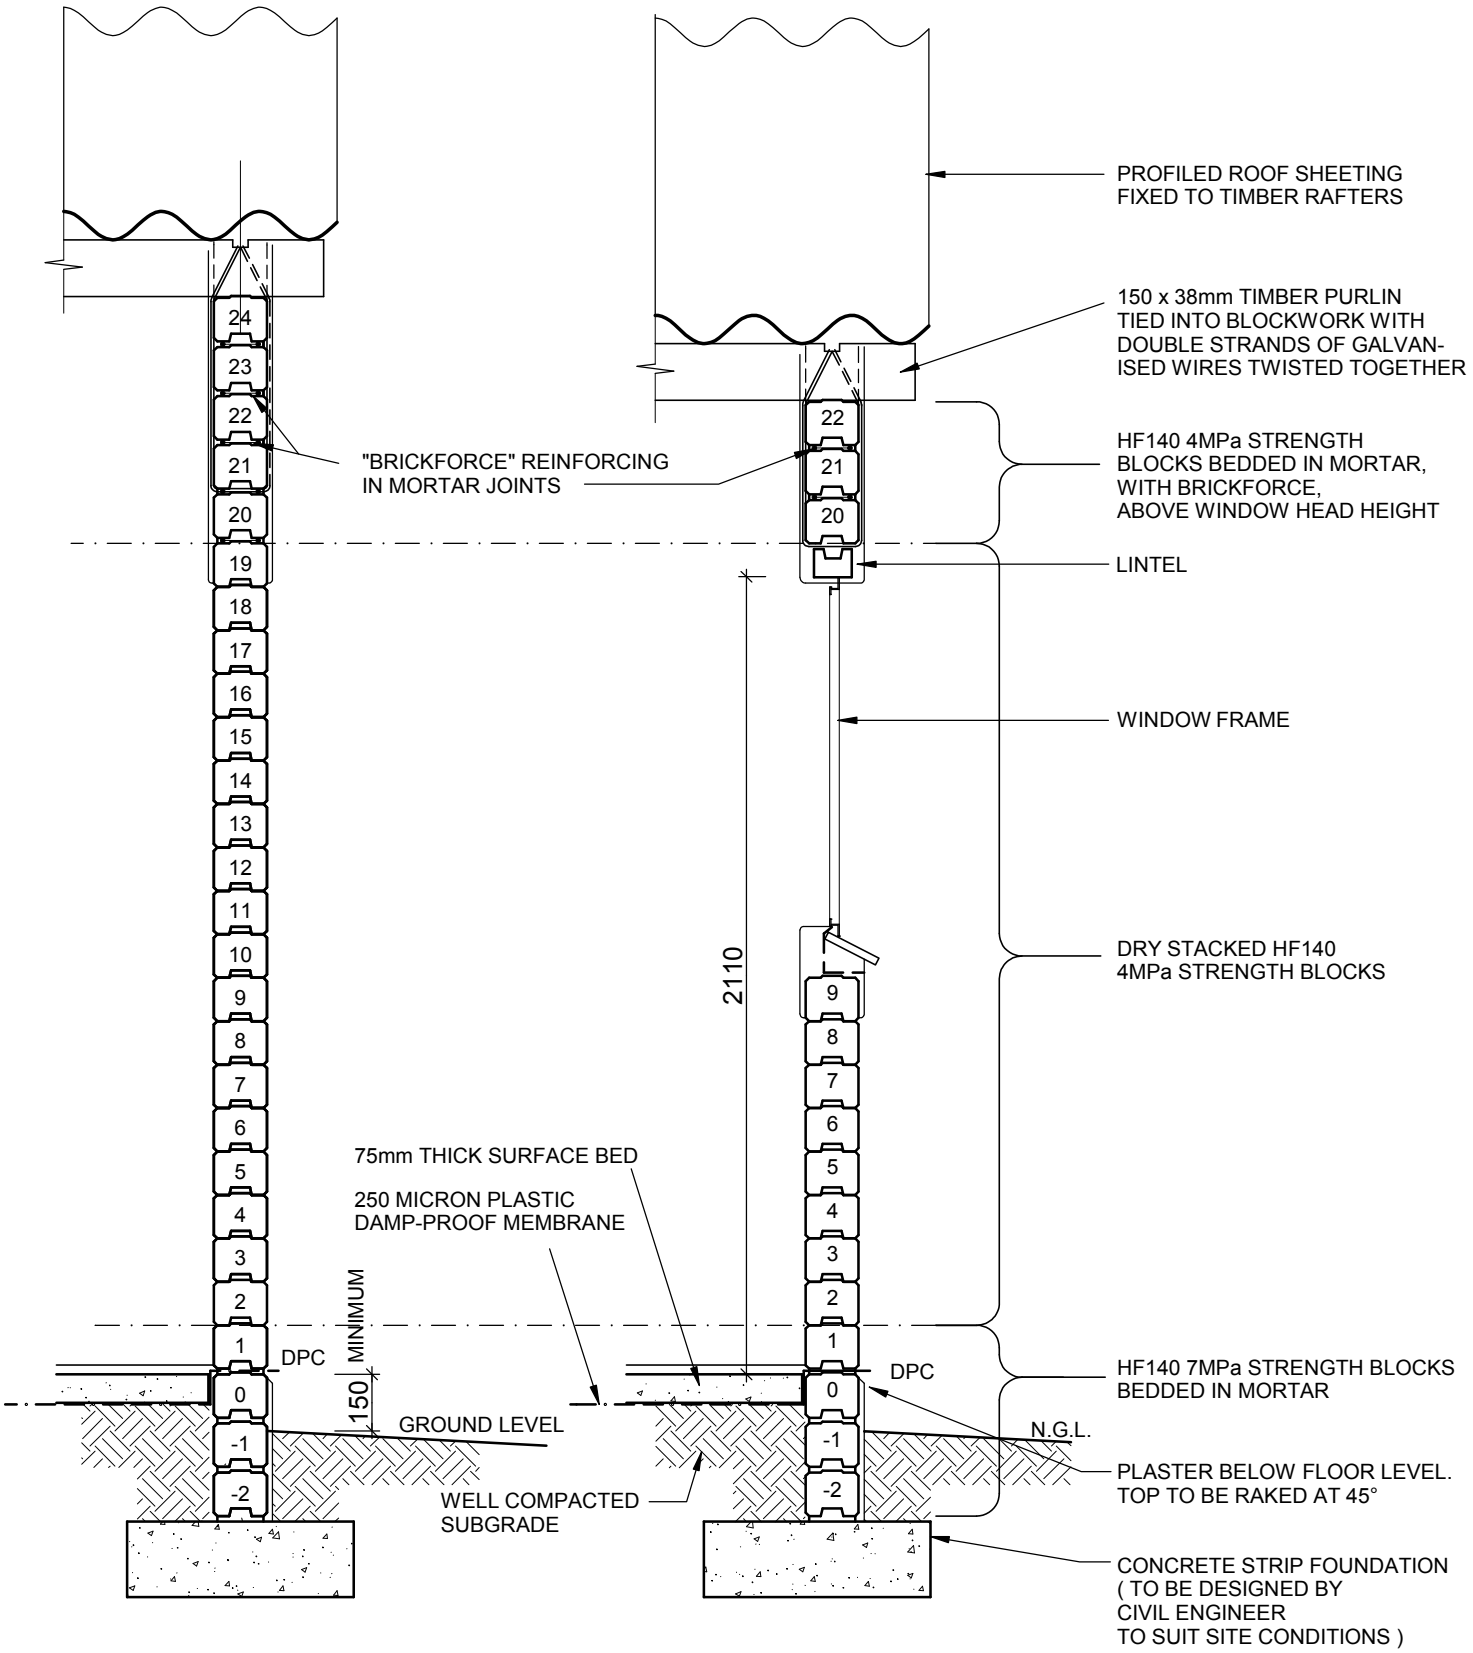

HYDRAFORM

www.hydraform.co.za

© HYDRAFORM 2008

TYPICAL SECTION THROUGH EXTERNAL WALL
140mm BLOCKS

DRAWING No
RD98-03

REVISION